MILESTONE PROPERTIES CAYMAN

Contact
+1-345-938-9938
connect@milestone.ky

NORTH PALM HEIGHTS - UNIT #3

Cayman Kai, Rum Point & Northside, Cayman Islands

PROPERTY DETAILS

Price: CI$315,000
Listing Type: Condominium
Bathrooms: 1
Sq. Ft.: 760

MLS#: 418882
Status: Pen/Con
Built: 2025

Type: Residential
Bedrooms: 1

PROPERTY DESCRIPTION

Discover North Palm Heights, a brand-new pre-construction complex featuring 15 exclusive 1-bedroom, 1-bathroom units, each spanning 760 sqft. of modern living space. Conveniently located in Northward, this sophisticated development is spectacular for investment or as a place to call home. Experience an elevated lifestyle where refined living reaches new heights. Enjoy a thoughtfully designed space that blends elegance and comfort seamlessly. Opportunities like this do not come around often! Secure your place in North Palm Heights today! Do not hesitate to call me for more information.

PROPERTY FEATURES

Views	Garden View
Block	37A
Parcel	47H3
Foundation	Slab
Furnished	Partially
Floor Level	1

PRESENTED BY



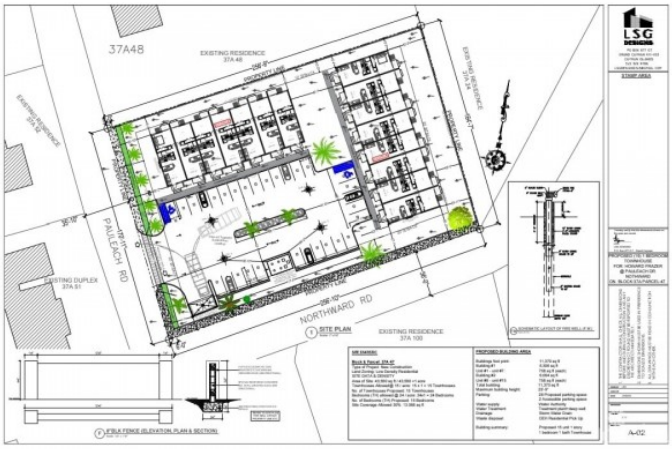
Sophie Miles
+1-345-926-9926
sophie@milestone.ky

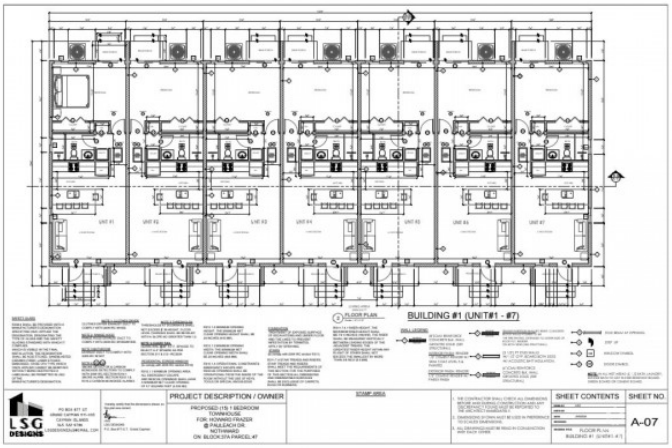
IMAGES


cireba


cireba


cireba


37A48
EXISTING RESIDENCE
37A 48
EXISTING RESIDENCE
37A 50
EXISTING DUPLEX
37A 51
PAULDACH RD
NORTHWARD RD
EXISTING RESIDENCE
37A 100
SITE PLAN
1" = 10'-0"
6' HIGH FENCE (ELEVATION, PLAN & SECTION)
LSG DESIGNS
A-02


BUILDING #1 (UNIT#1 - #7)
FLOOR PLAN
PROJECT DESCRIPTION / OWNER
PROPOSED (15) 1 BEDROOM
TOWNHOUSE
FOR: HOWARD FRAZER
@ PAULDACH DR,
NOTHWARD
ON BLOCK 37A PARCEL 47
SHEET CONTENTS
SHEET NO.
A-07


FRONT ELEVATION
REAR ELEVATION
LSG DESIGNS
PROJECT DESCRIPTION / OWNER
PROPOSED (15) 1 BEDROOM
TOWNHOUSE
FOR: HOWARD FRAZER
@ PAULDACH DR,
NOTHWARD
ON BLOCK 37A PARCEL 47
SHEET CONTENTS
SHEET NO.
A-08